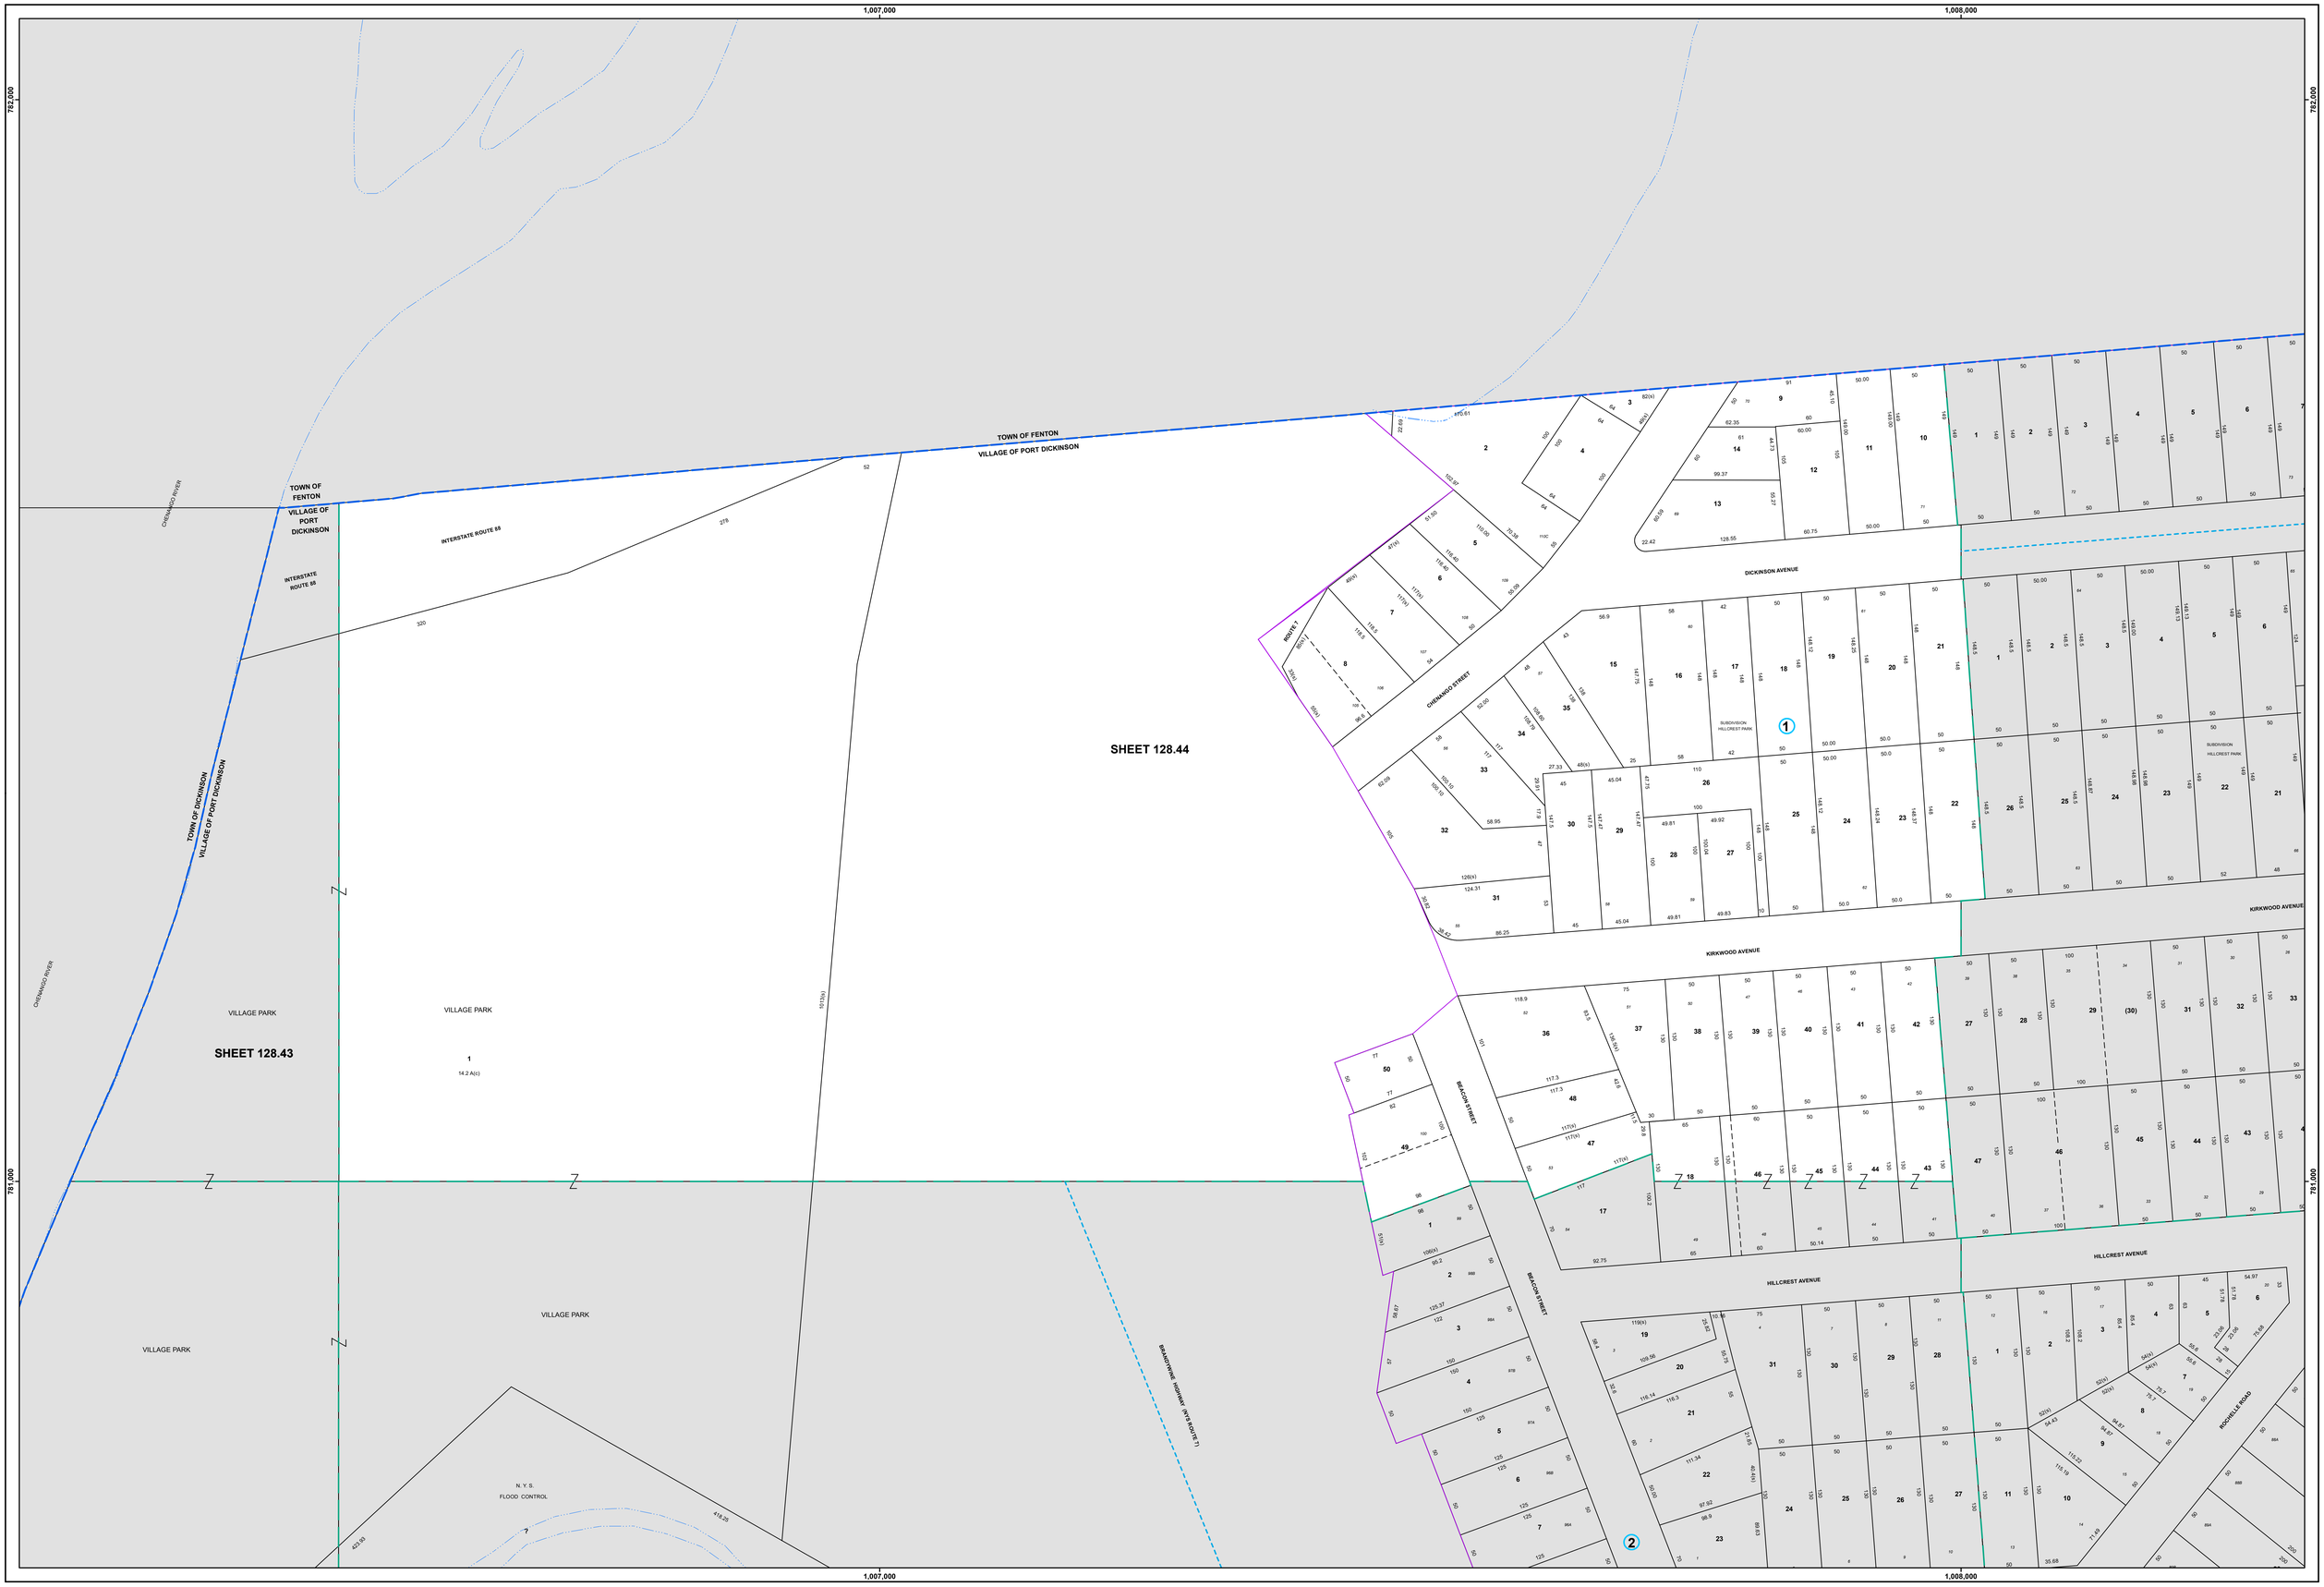


# Assessor's Tax Map

# Section 128.44

*Village of Port Dickinson*
*Broome County, New York*

Horizontal Datum is NY Central State Plane Feet, NAD 83
Map produced: 4/11/2023

*This map was produced for tax purposes only and is not to be reproduced or used for surveying or conveyancing*

| | |
|---|---|
| Property Boundary | Denotes Common Owner |
| Right of Way Line | 19 Parcel Number |
| Former Lot Line | 19 Subdivision Lot Number |
| Subdivision Limit | 1 Tax Map Block Number |
| Block Limit | 20.5 A Deed Acreage |
| Section Limit | 20.5 A(c) Calculated Acreage |
| Municipal Boundary | 150 Deed Dimension (feet) |
| F Fire District Line | 150 (s) Scaled Dimension (feet) |
| SCH School District Line | |
| Railroad | |
| Stream | |

0 50 100 Feet
One inch = 50 feet

N

## Revisions

| Date | Change | Made By |
|---|---|---|
| | | |

| Date | Change | Made By |
|---|---|---|
| | | |

| Date | Change | Made By |
|---|---|---|
| | | |

## Map Location

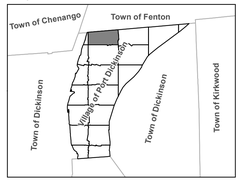


## Sheet Index

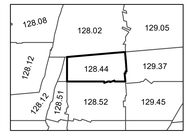


*Produced by Broome County GIS*

Broome County, NY GIS www.bcgis.com